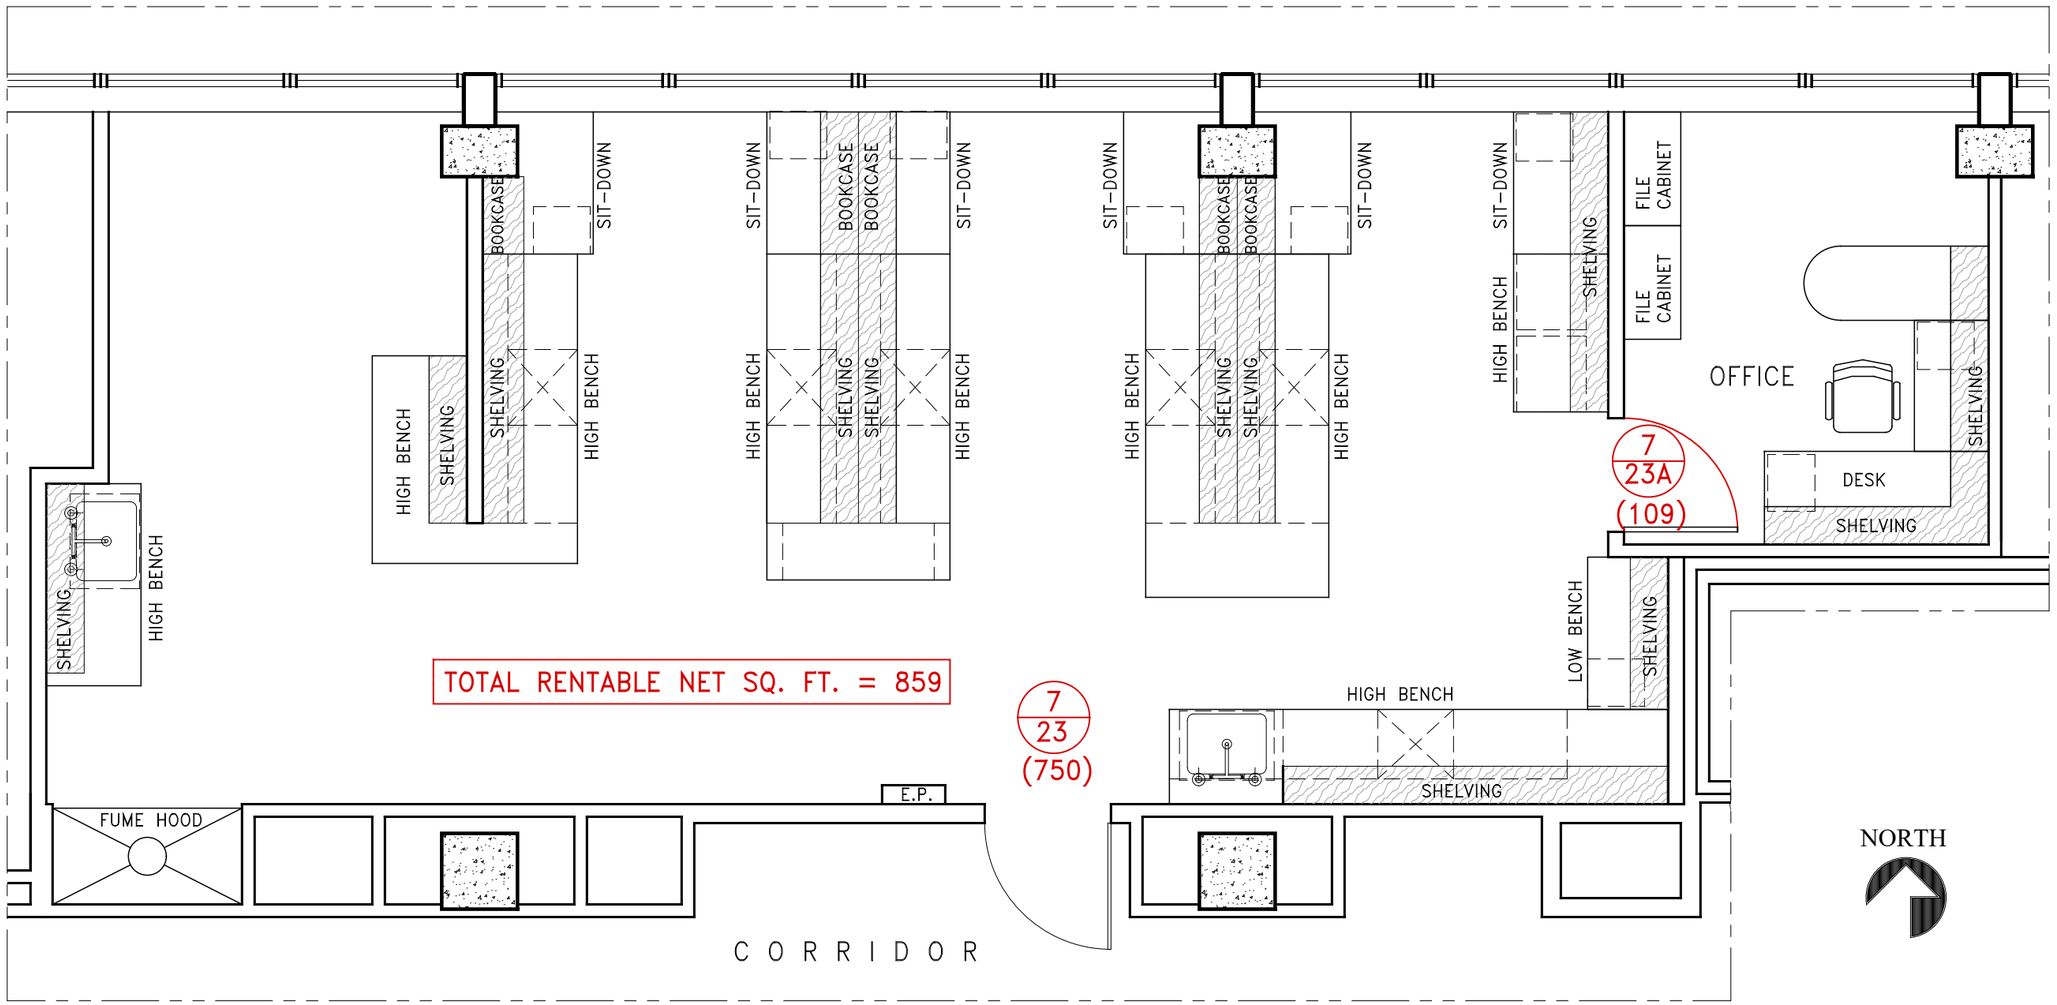

FORCHHEIMER 7TH FLOOR PARTIAL PLAN

1/4"=1'-0"

9" 0' 10' 20'
6" 5' 15'

EINSTEIN
Albert Einstein College of Medicine
Montefiore

ISSUES & REVISIONS

NO.	DATE	DESCRIPTION
1	10-07-21	FOR CLIENT'S REVIEW

AUTHORIZED SIGNATURES

User: Date:

Planning Dept: Date:

Project Manager: Date:

FACILITIES MANAGEMENT
&
ENGINEERING DEPARTMENT

PLANNING & DESIGN

FORCHHEIMER
7TH FLOOR
723
SHEET 1 OF 1

SK-1

1300 MORRIS PARK AVE
BRONX, NY 10461
TEL: 718-430-3117

USER: BRIAN PELOWSKI

DATE: 10-07-21 SCALE: AS NOTED

SUPERVISOR: VINCENT MARQUARDT

DRAFTSPERSON: GEORGE LIN